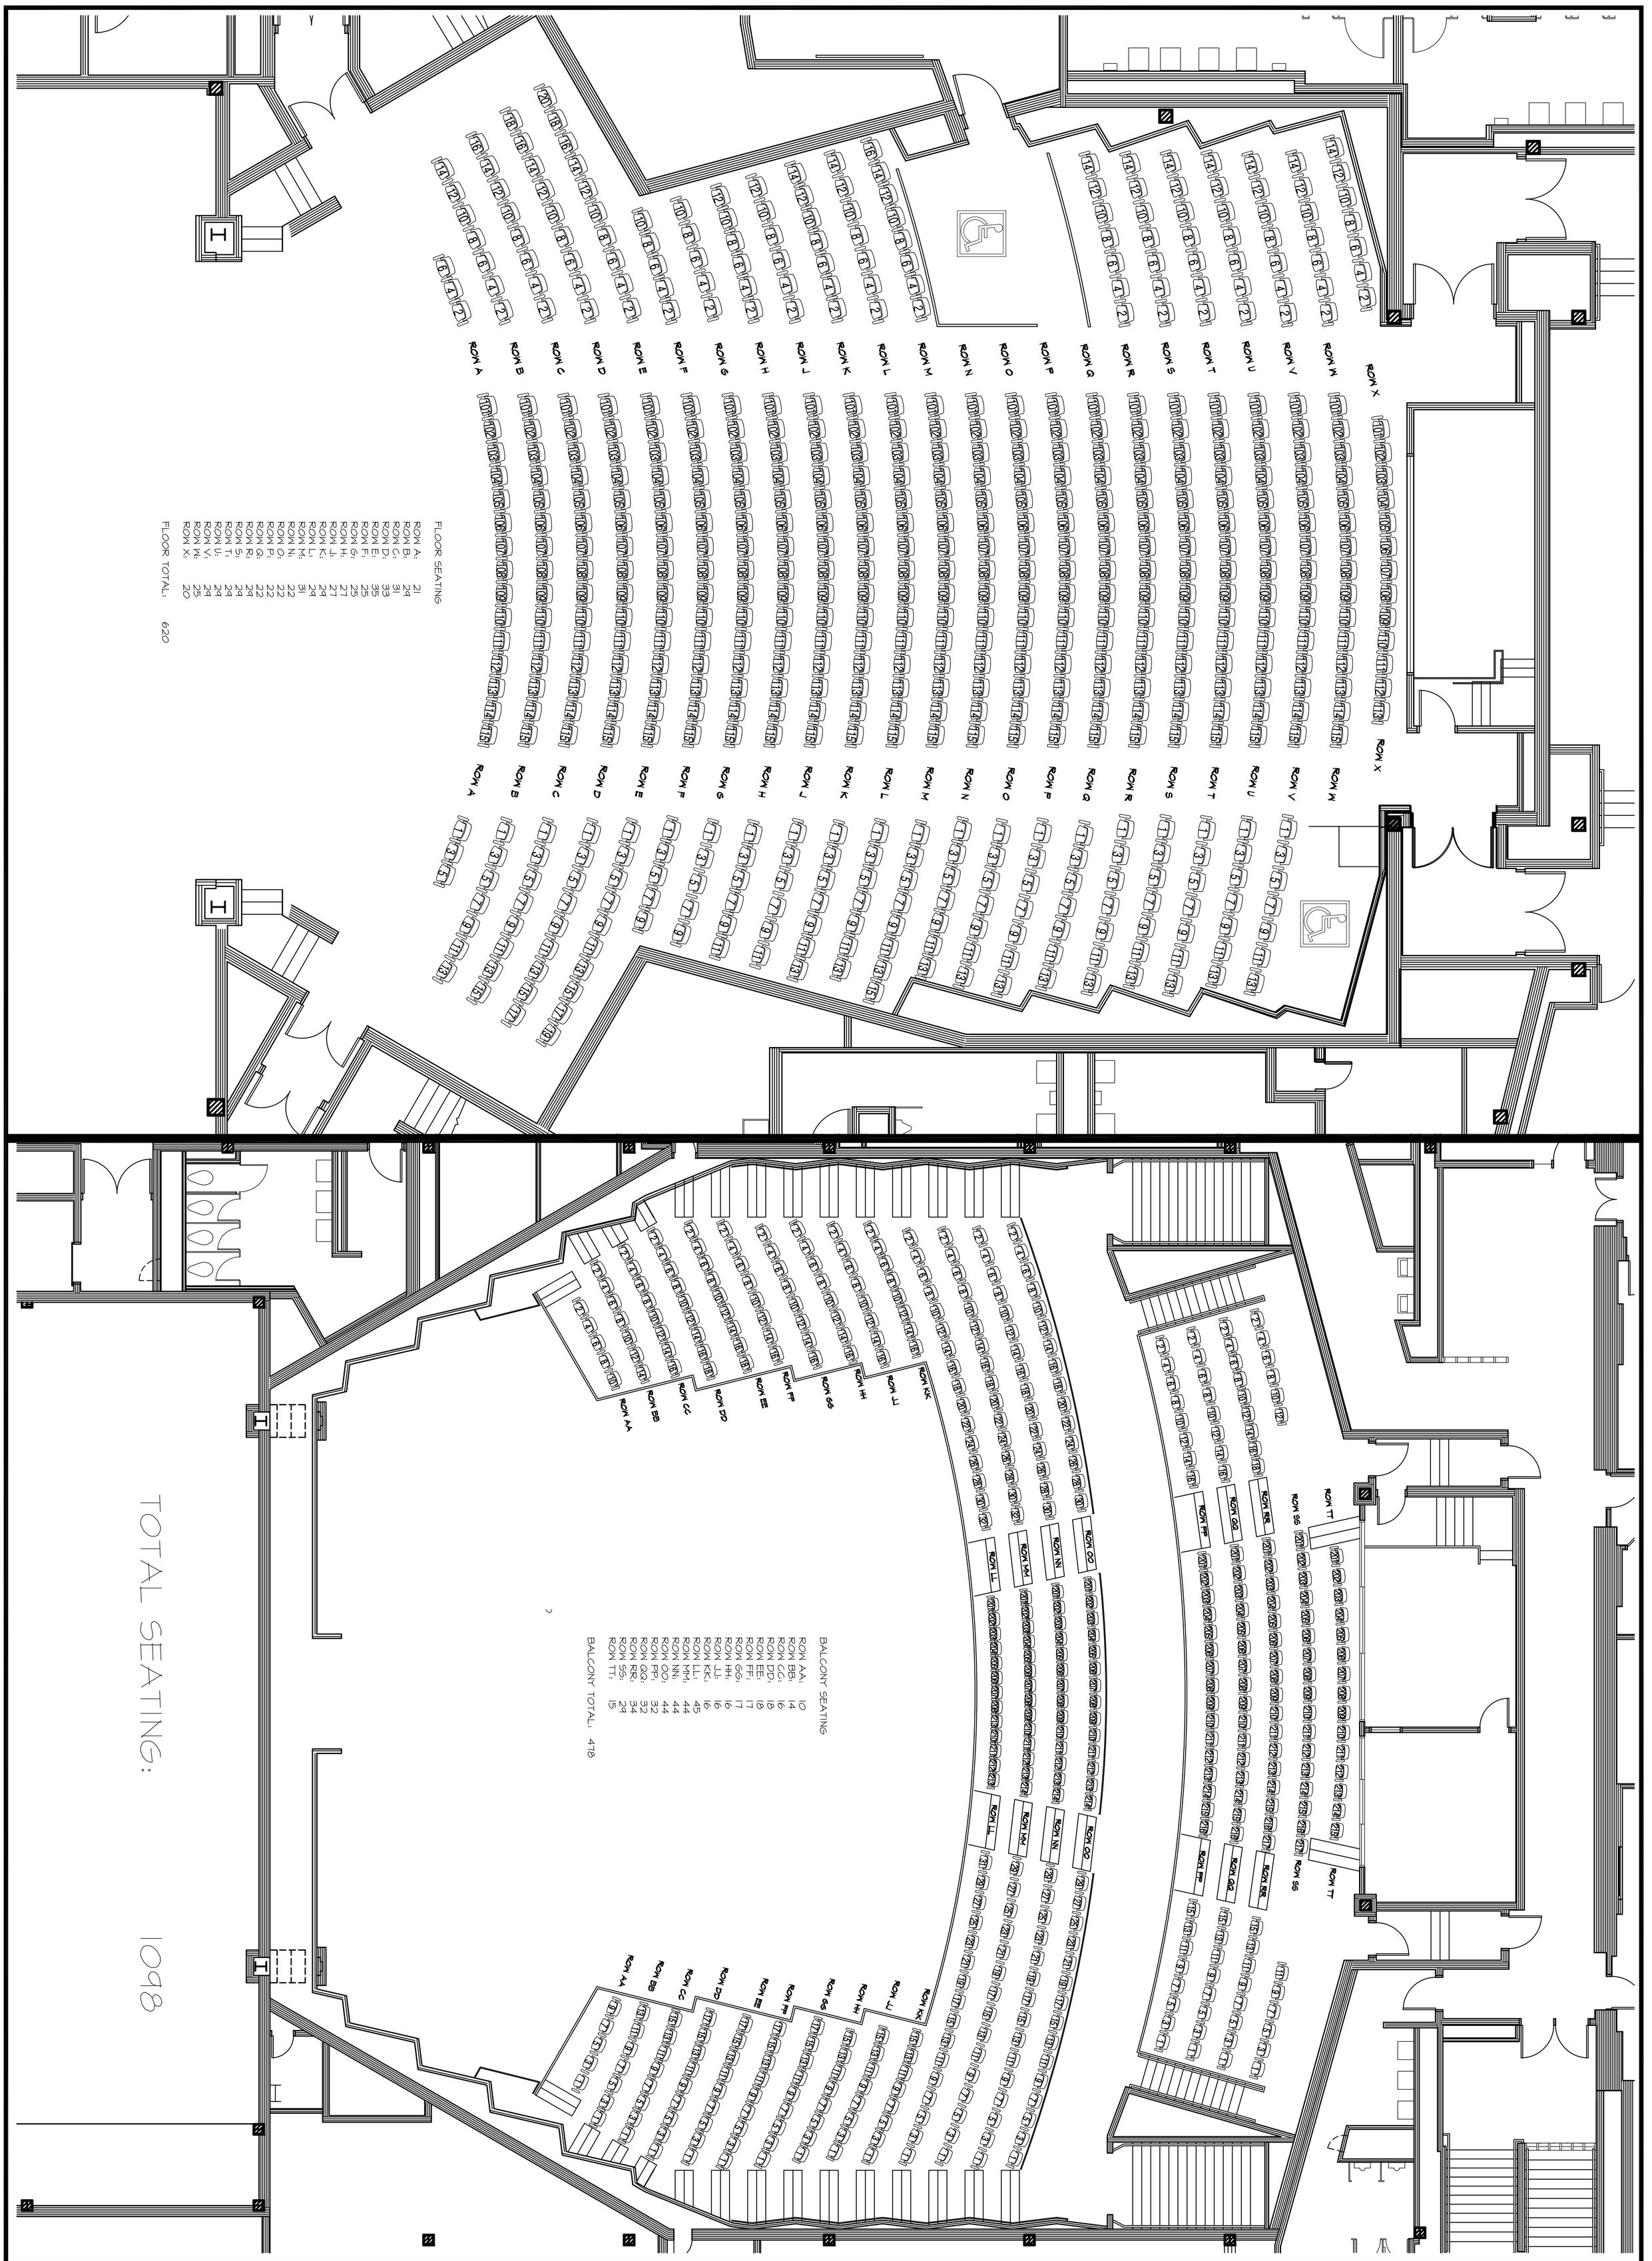


SHEET 1 OF 1	NORTH	SCALE ■ NOT TO SCALE	REVISED DATE ■■■■■	DATE ■ MAY 2015

FORT HAYS STATE UNIVERSITY
OFFICE OF
FACILITIES PLANNING
600 PARK STREET HAYS, KS 67601 785-628-4424

SHERIDAN HALL
BEACH - SCHMIDT SEATING PLAN